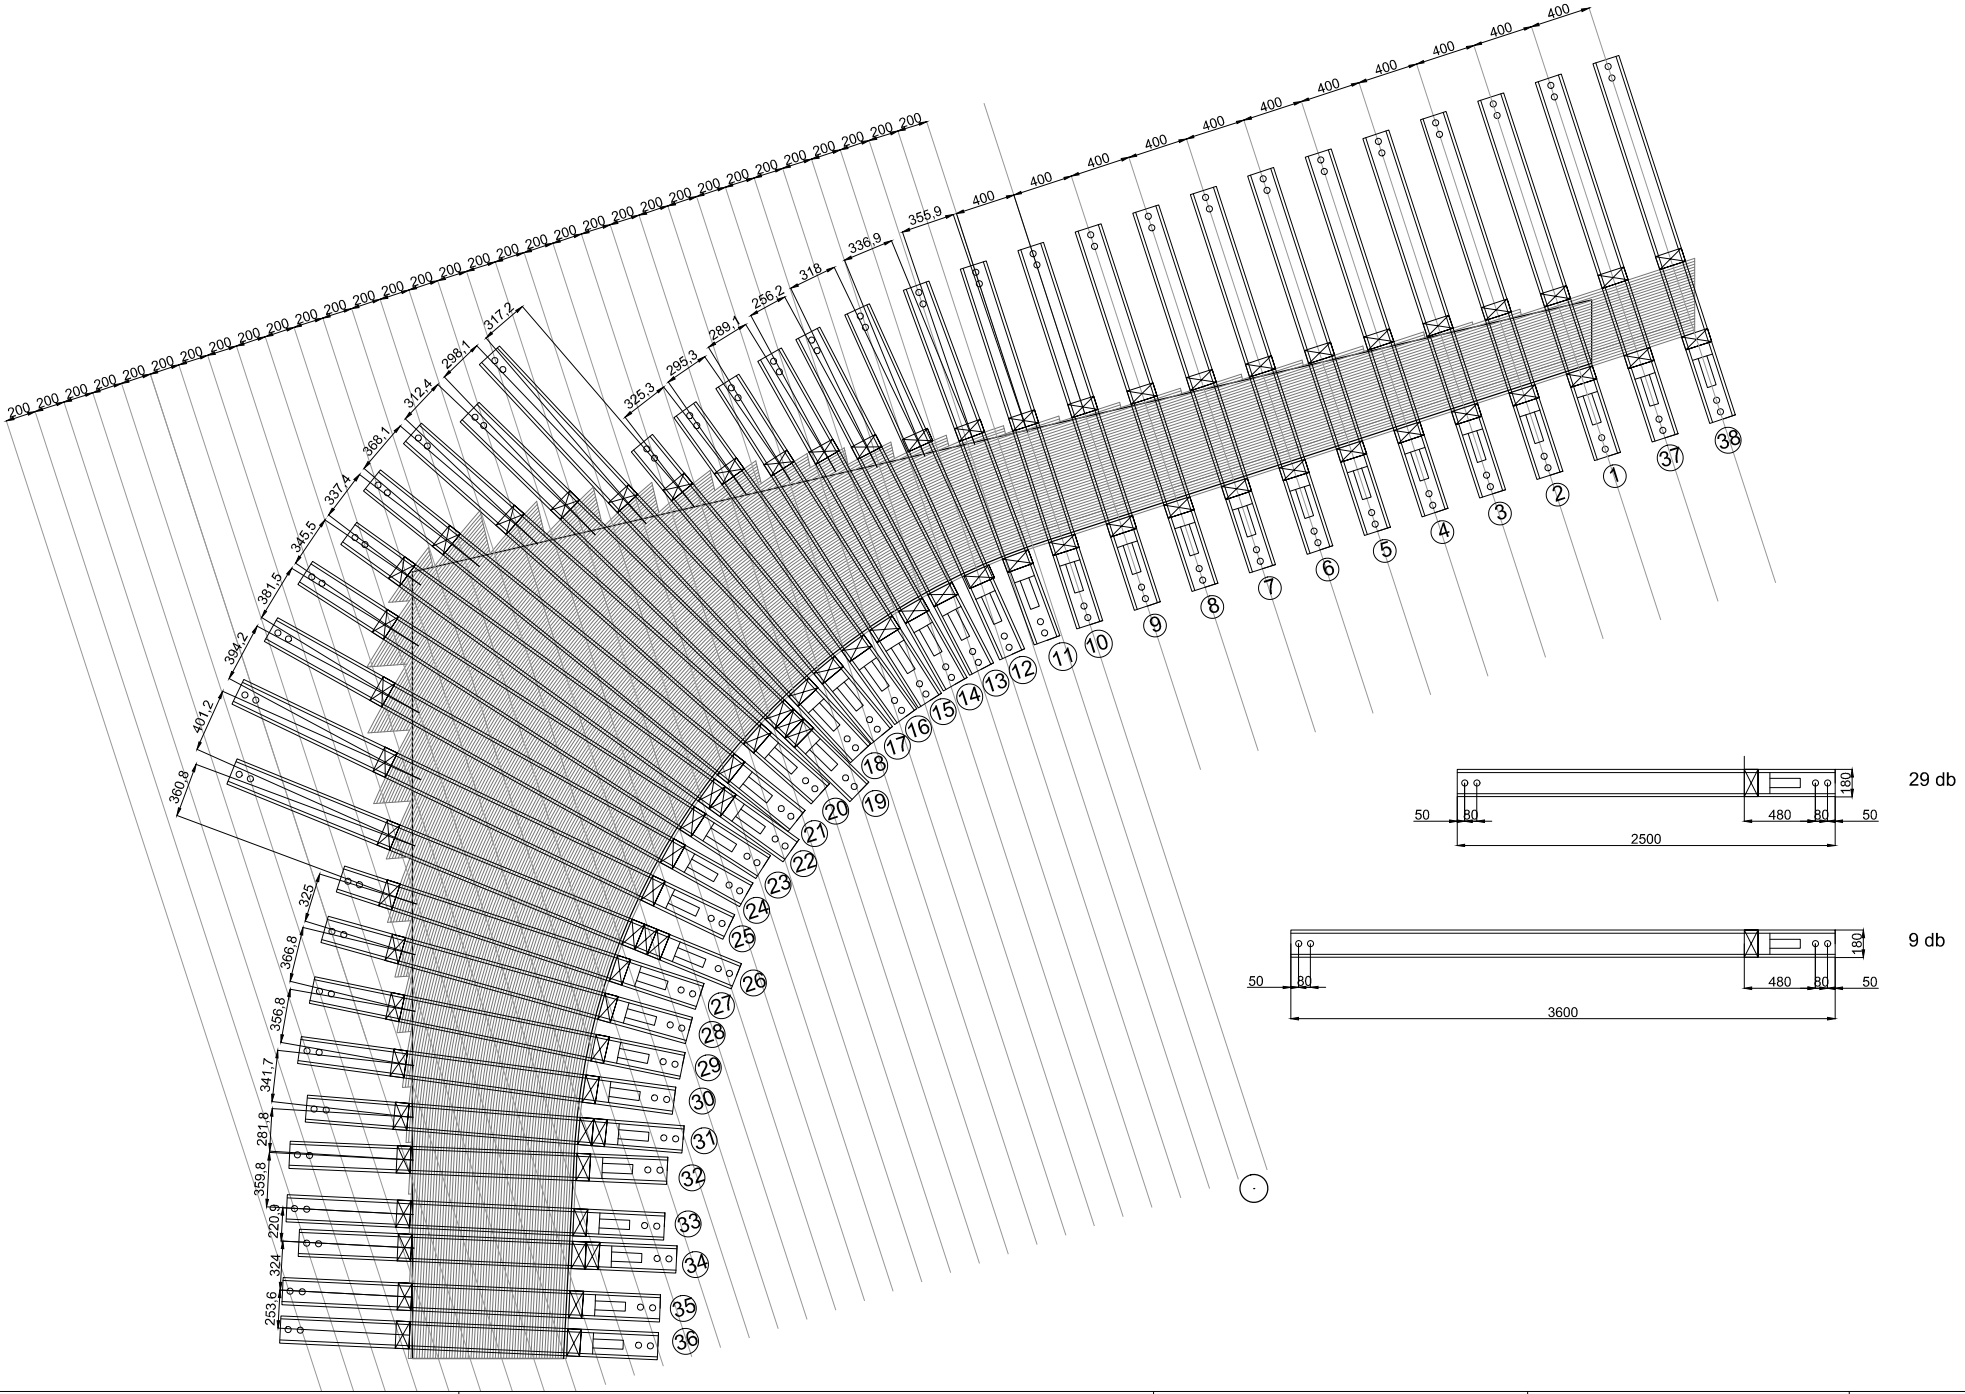

UNIVERSITY OF WEST HUNGARY
FACULTY OF WOOD SCIENCES

GLUED LAMINATED ELEMENT BAD LAYOUT PLAN

01/12/2015

Student:
AINARA GARRIDO LLAMAS
Professor: Dr. Bejó László

ESCALE: 1/50

2/2